FilmL.A., Inc.
6255 W Sunset Blvd, 12th Floor
Hollywood, CA 90028
t: (213)977-8600 - f: (213)977-8601
www.filmla.com

Summary Information

Permit No: F00140382-D **Type of Permit:** FILMING **Release Date:** 08/06/2018

Production Company NBC UNIVERSAL MEDIA LLC

Insured Company Name NBC UNIVERSAL MEDIA LLC

Contact Phone No. 1 310-244-8020
Contact Phone No. 2
Fax
Address 100 UNIVERSAL CITY PLAZA, BLDG 2160 STE 8A
UNIVERSAL CITY, California 91608

Production Title DIRTY JOHN

Type of Production TV Drama

Producer Nan Bernstein

Director Jeffery Reiner

1st AD Jesse Sternbaum

Production Manager Nan Bernstein

FilmL.A. Coordinator Cody Penwell

Location Manager Stacey Brashear
Primary Phone Mobile - 818-335-5479
Secondary Phone

Location Assistant N/A N/A
Primary Phone Mobile - N/A
Secondary Phone

Fees

LA CITY DOT SIGN REMOVALS AND ENGINEERS	$435.00	**Total Permit Fee**	$544.00
FILMLA NON-REFUNDABLE FILM PERMIT RIDER FEE	$109.00	**Number of Locations**	1

NOT A PERMIT

FilmL.A., Inc.
6255 W Sunset Blvd, 12th Floor
Hollywood, CA 90028
t: (213)977-8600 - f: (213)977-8601
www.filmla.com

Summary Information — Location

Permit Number	F00140382-D	**Location Manager**	Stacey Brashear
Production Company	NBC UNIVERSAL MEDIA LLC	Primary Phone	Mobile - 818-335-5479
Insured Company	NBC UNIVERSAL MEDIA LLC	Secondary Phone	
Production Title	DIRTY JOHN		

Location Address	8909 San Fernando Rd, Los Angeles, CA, 91352
Location Type	Junk yard
Prep Dates	8/3/2018 - 8/6/2018 07:00 - 19:00 4 days
Film Dates	8/7/2018 - 8/7/2018 07:00 - 22:00 1 day
Strike Dates	8/8/2018 - 8/8/2018 07:00 - 19:00
Open or Closed to the Public	Closed
Generic Conditions	*Certain service and personnel fees required by jurisdictional agencies are not collected by FilmL.A. Any such fees must be paid directly to the appropriate agency, and a separate invoice will be provided to the permittee. *LA CITY AND/OR LA COUNTY FIRE CHECKLIST ATTACHED TO FINAL PERMIT. THE PERMITTEE IS RESPONSIBLE FOR COMPLETING CHECKLIST PRIOR TO FILMING ACTIVITY AT THIS LOCATION. NON COMPLIANCE MAY RESULT IN ASSIGNMENT OF A FIRE OFFICER. All closures impacting sidewalks must be implemented per WATCH manual, CA MUTCD TA-28 & TA-29 Equipment staging and vehicles may park on one side of the street only. Must Maintain 5' Clearance on Sidewalks/Walkways Must maintain local/emergency access No cast or crew parking on area streets No interference with merchant activity. No stopping and setting up in residential areas before 7am or after 10pm without prior approval No stopping or setting up in front of merchants or residents without prior approval Number of uniformed officers listed on the permit is a minimum requirement. Permittee remains responsible for deploying a sufficient number of uniformed officers to provide traffic and crowd control to ensure the safety of the film crew and the public. Traffic control must be done in accordance w/MUTCD Traffic Officers Required Uniformed officers shall have a copy of the film permit in their possession and are required to confirm that all traffic control signage devices are in place.
Please see attached document	Pendelton St (closure) btwn San Fernando Rd & 300ft South - Dirty John (REV 1).pdf

NOT A PERMIT

FilmL.A., Inc.
6255 W Sunset Blvd, 12th Floor
Hollywood, CA 90028
t: (213)977-8600 - f: (213)977-8601
www.filmla.com

Summary Information — Location

Permit Number	F00140382-D	**Location Manager**	Stacey Brashear
Production Company	NBC UNIVERSAL MEDIA LLC	Primary Phone	Mobile - 818-335-5479
Insured Company	NBC UNIVERSAL MEDIA LLC	Secondary Phone	
Production Title	DIRTY JOHN		

Equipment on Location

Type	Quantity
10 Ton Truck	3
5 or 10 ton trucks	4
Cast/Crew vehicles	100
Cube Trucks	3
Generator	1
Portable restrooms	1
Scissor Lifts	1
Semi Trucks	1
Stakebed Trucks	3
Vans	4

Personnel on Location

Type	Quantity
Cast	5
Crew	65
Extras	20
Off-Duty/Active LAPD Officer(s)	2
Spot Check	1

Filming Activities Drive ups & away; Equipment on property; Equipment on sidewalk, in curb lane & across street; Interior and exterior dialogue; Intermittent pedestrian control; Intermittent traffic control - 2 minutes standard; ADDITIONAL PREP Dates - 8/2 & 8/3 - 7am to 7pm.; would like the metro bus stop to be moved. The stop is at the corner of San Fernando Road and Pendleton Street. We'd like to not only have the bus stop moved but also would like to find out if we could remove the metro signage from the curb as well.;

Jurisdiction **Political:** Los Angeles City - Council District 06 **Police:** Los Angeles Police Department **Fire:** Los Angeles City

Thomas Guide **Page:** 502 **Grid:** H7

Approvals LOS ANGELES CITY DEPARTMENT OF TRANSPORTATION - SIGN & METER REMOVAL Karina Chaki

Coordinator Note RIDER B RELEASES THE REMAINING LOCATIONS

Coordinator Note FILM SHOOT DATE: TUESDAY 8/7 (7AM) - WEDNESDAY (5 AM)/LOCATION: 8909 SAN FERNANDO RD/ - REMOVE 1 Street name sign/1 post at San Fernando Rd and Pendleton St, and 1 "Tow Away No Stopping" sign/1 post at San Fernando Rd and Pendleton St
on Monday 8/6/ - REINSTALL all signs and 2 posts on Wednesday 8/8/ Contact: Anthony Geha (510)385-5979

Coordinator Note RIDER D COLLECTS FEES FOR DOT SIGN AND METER REMOVAL

NOT A PERMIT

FilmL.A., Inc.
6255 W Sunset Blvd, 12th Floor
Hollywood, CA 90028
t: (213)977-8600 - f: (213)977-8601
www.filmla.com

Summary Information — Location

Permit Number	F00140382-D	**Location Manager**	Stacey Brashear
Production Company	NBC UNIVERSAL MEDIA LLC	Primary Phone	Mobile - 818-335-5479
Insured Company	NBC UNIVERSAL MEDIA LLC	Secondary Phone	
Production Title	DIRTY JOHN		

Parking

Base Camp
Location Type : Other Location
10623 Keswick St, Los Angeles, CA, 91352

Crew Parking
Location Type : Other Location
10750 Sherman Way, Burbank, CA, 91505

NOT A PERMIT

Permit #E00140382-D

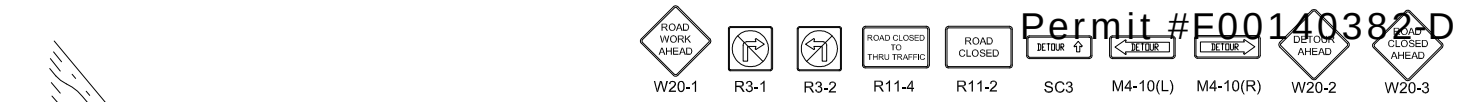

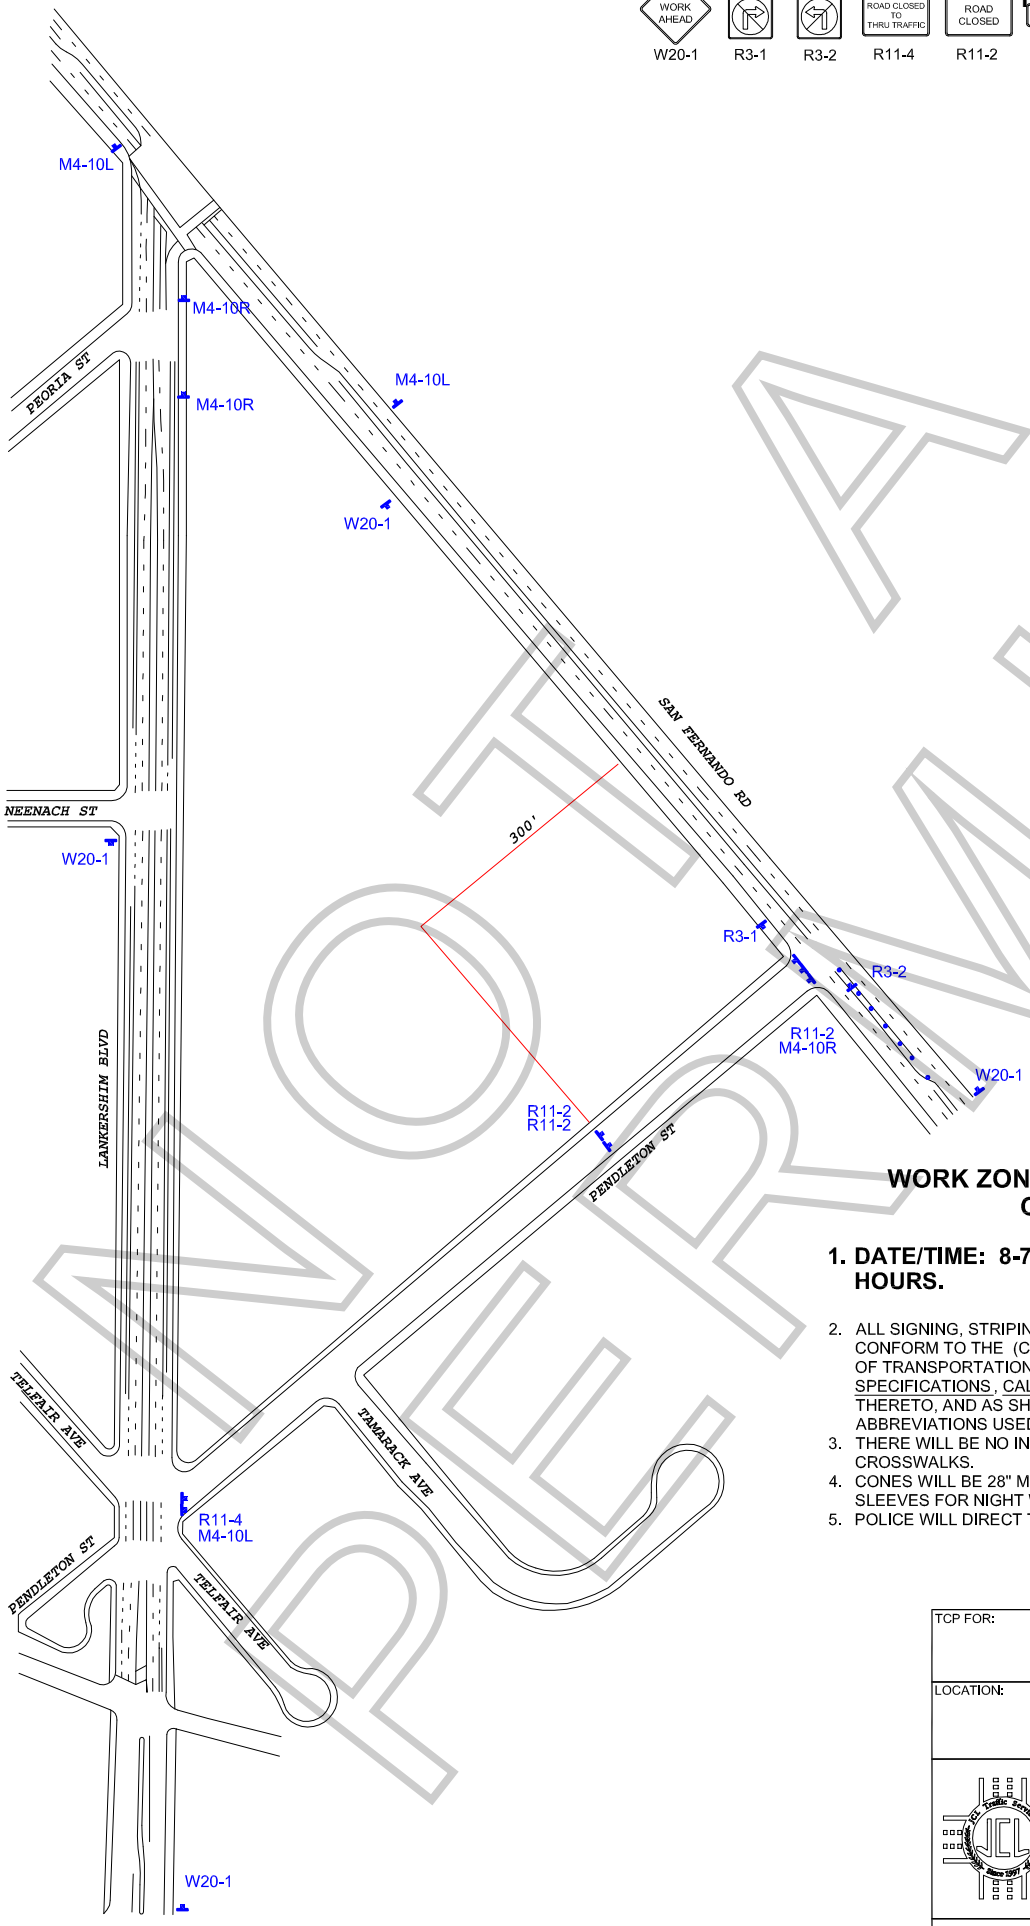

Ⓢ TRAFFIC SIGNAL

● TRAFFIC CONE

TYPE I W/ SIGN

FLASHING ARROW SIGN (FAS)

ALL TRAFFIC CONTROL WILL BE INSTALLED TO MEET OR EXCEED THE LATEST CA-MUTCD MINIMUM REQUIREMENTS

N

NOT A PERMIT

WORK ZONE TRAFFIC CONTROL PLAN GENERAL NOTES

1. DATE/TIME: 8-7-18 FROM 06:00 HOURS TO 16:00 HOURS.

2. ALL SIGNING, STRIPING, AND TRAFFIC CONTROL DEVICES SHALL CONFORM TO THE (CURRENT) STATE OF CALIFORNIA DEPARTMENT OF TRANSPORTATION (CALTRANS) STANDARD PLANS AND STANDARD SPECIFICATIONS, CALIFORNIA MUTCD, AND ANY ADDENDUMS THERETO, AND AS SHOWN ON THESE PLANS, SYMBOLS AND ABBREVIATIONS USED ARE SHOWN ON CALTRANS STANDARD PLANS.
3. THERE WILL BE NO INTERFERENCE WITH TRAFFIC SIGNALS OR CROSSWALKS.
4. CONES WILL BE 28" MINIMUM HEIGHT AND HAVE REFLECTORIZED SLEEVES FOR NIGHT WORK.
5. POLICE WILL DIRECT TRAFFIC IF NECESSARY.

TCP FOR:	UNIVERSAL STUDIOS: "DIRTY JOHN"
LOCATION:	FULL CLOSURE OF PENDLETON ST FROM SAN FERNANDO RD TO 300' SOUTH SUN VALLEY, CALIFORNIA
CONTACT:	MATT HICKERMAN PH# 323-547-9154 DAVE STANLEY OFFICE 323-579-1171
	JCL TRAFFIC SERVICES (213) 622-9775 C31-CA Lic # 805357
DATE / REVISIONS	DRAFTER: MARIO MENJIVAR
	SCALE: N.T.S.
	FILM LA: CP